A1

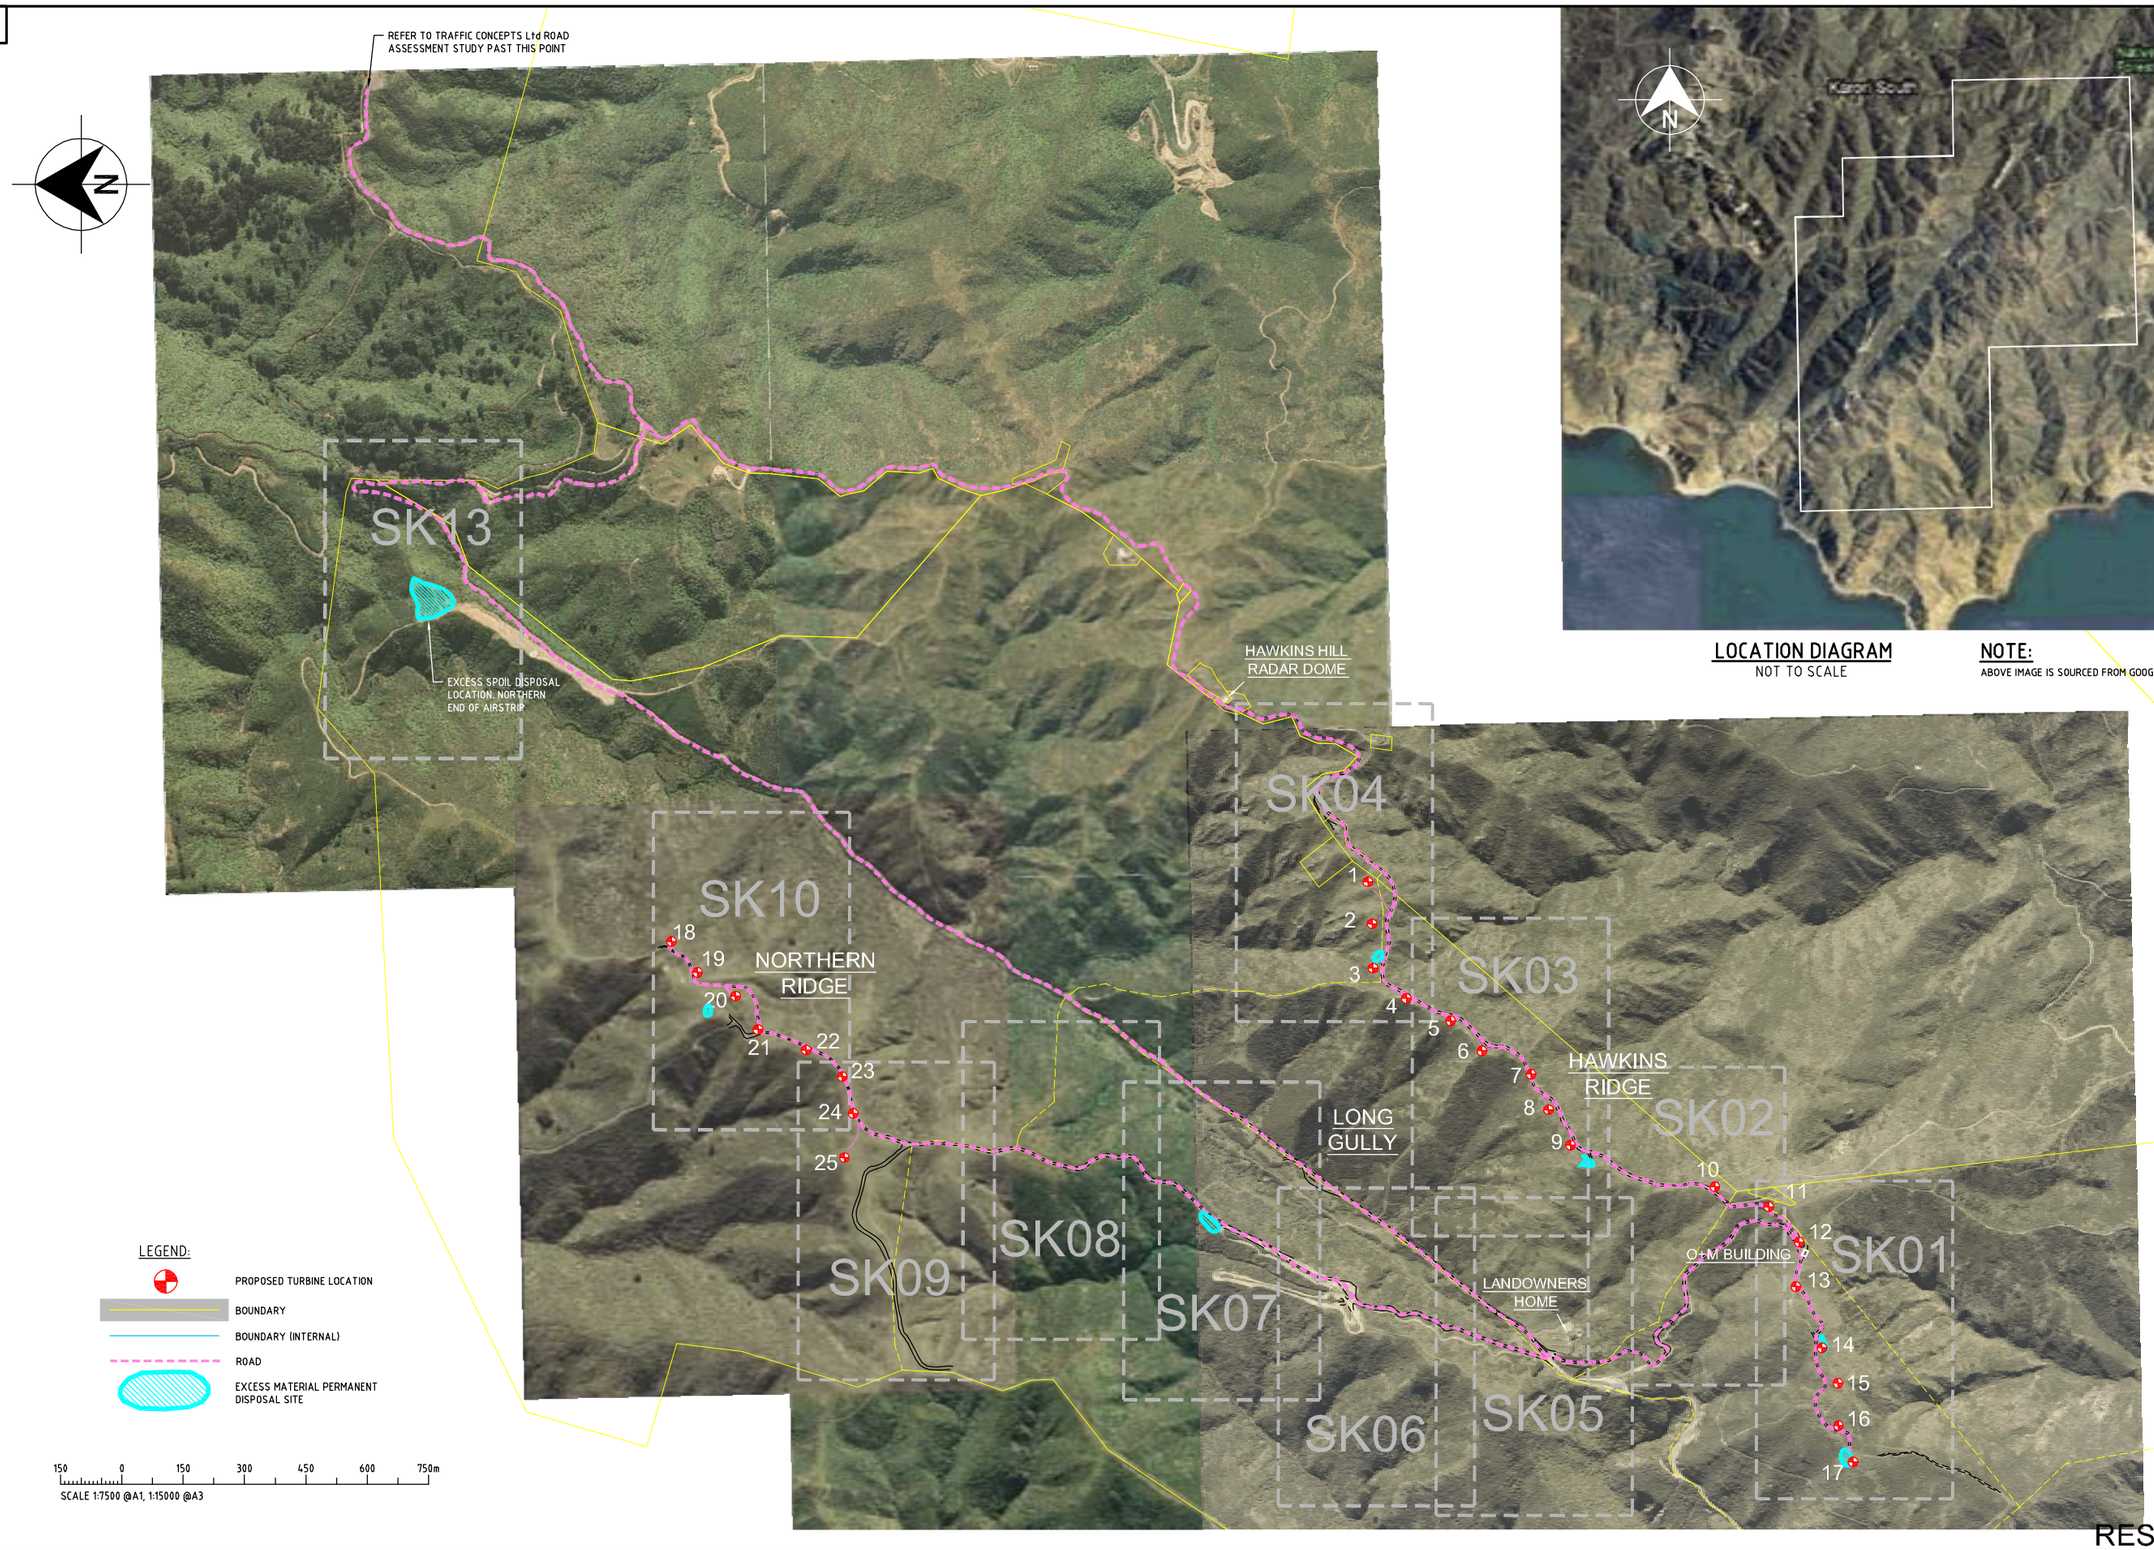

LOCATION DIAGRAM
NOT TO SCALE

NOTE:
ABOVE IMAGE IS SOURCED FROM GOOGLE EARTH.

LEGEND:

- PROPOSED TURBINE LOCATION
- BOUNDARY
- BOUNDARY (INTERNAL)
- ROAD
- EXCESS MATERIAL PERMANENT DISPOSAL SITE

150 0 150 300 450 600 750m

SCALE 1:7500 @A1, 1:15000 @A3

RESOURCE CONSENT

Rev.	Date	Revision Details	By	Ver.	App.
06	27-02-09	ISSUE FOR RESOURCE CONSENT	CMS	RCA	MMF
05	13-02-09	RE-NUMBER OF TURBINE LOCATIONS	MSW	RCA	
04	03-02-09	DRAFT FOR RESOURCE CONSENT	ARM	RCA	
03	23-01-09	RE-ISSUE FOR INFORMATION	ARM	RCA	
02	20-01-09	RE-ISSUE FOR INFORMATION	ARM	RCA	
01	28-11-08	ISSUE FOR INFORMATION	ARM	RCA	

Connell Wagner

Connell Wagner Limited
Old Bank Chambers
102 Customhouse Quay (PO Box 1591)
Wellington New Zealand

Telephone: +64 4 472 9589
Facsimile: +64 4 472 9922
Email: cwwlg@conwag.com

A person using Connell Wagner drawings and other data accepts the risk of:
1. using the drawings and other data in electronic form without requesting and checking them for accuracy against the original hard copy versions;
2. using the drawings or other data for any purpose not agreed to in writing by Connell Wagner.

Client: WINDFLOW

Project: LONG GULLY WIND FARM

Drawn JTH	Signed MSW	Date 28-11-08
Designed ARM	Signed ARM	Date 28-11-08
Verified RCA	Signed RCA	Date 28-11-08
Approved MMF	Signed MMF	Date 27-02-09

Drawing Title: OVERALL PLAN OF PROPOSED TURBINE SITES

CW Project No. 35540

Scale 1:7500 @ A1, 1:15000 @ A3

Drawing No. SK00 Rev. 06

Cad File: M:\35540 - Long Gully\CAD\Civil\35540-SK00.dwg Plot Date: 27/02/09 10:03 Xrefs: M:\35540 - LONG GULLY\CAD\MODELS\VIEW-AIRS M:\35540 - LONG GULLY\CAD\MODELS\35540-XR-C-WIRES_LOCATION M:\35540 - LONG GULLY\CAD\MODELS\35540-XR-C-TURBINE-LAYDOWN-AREAS Image Path: M:\35540 - LO ...