A1

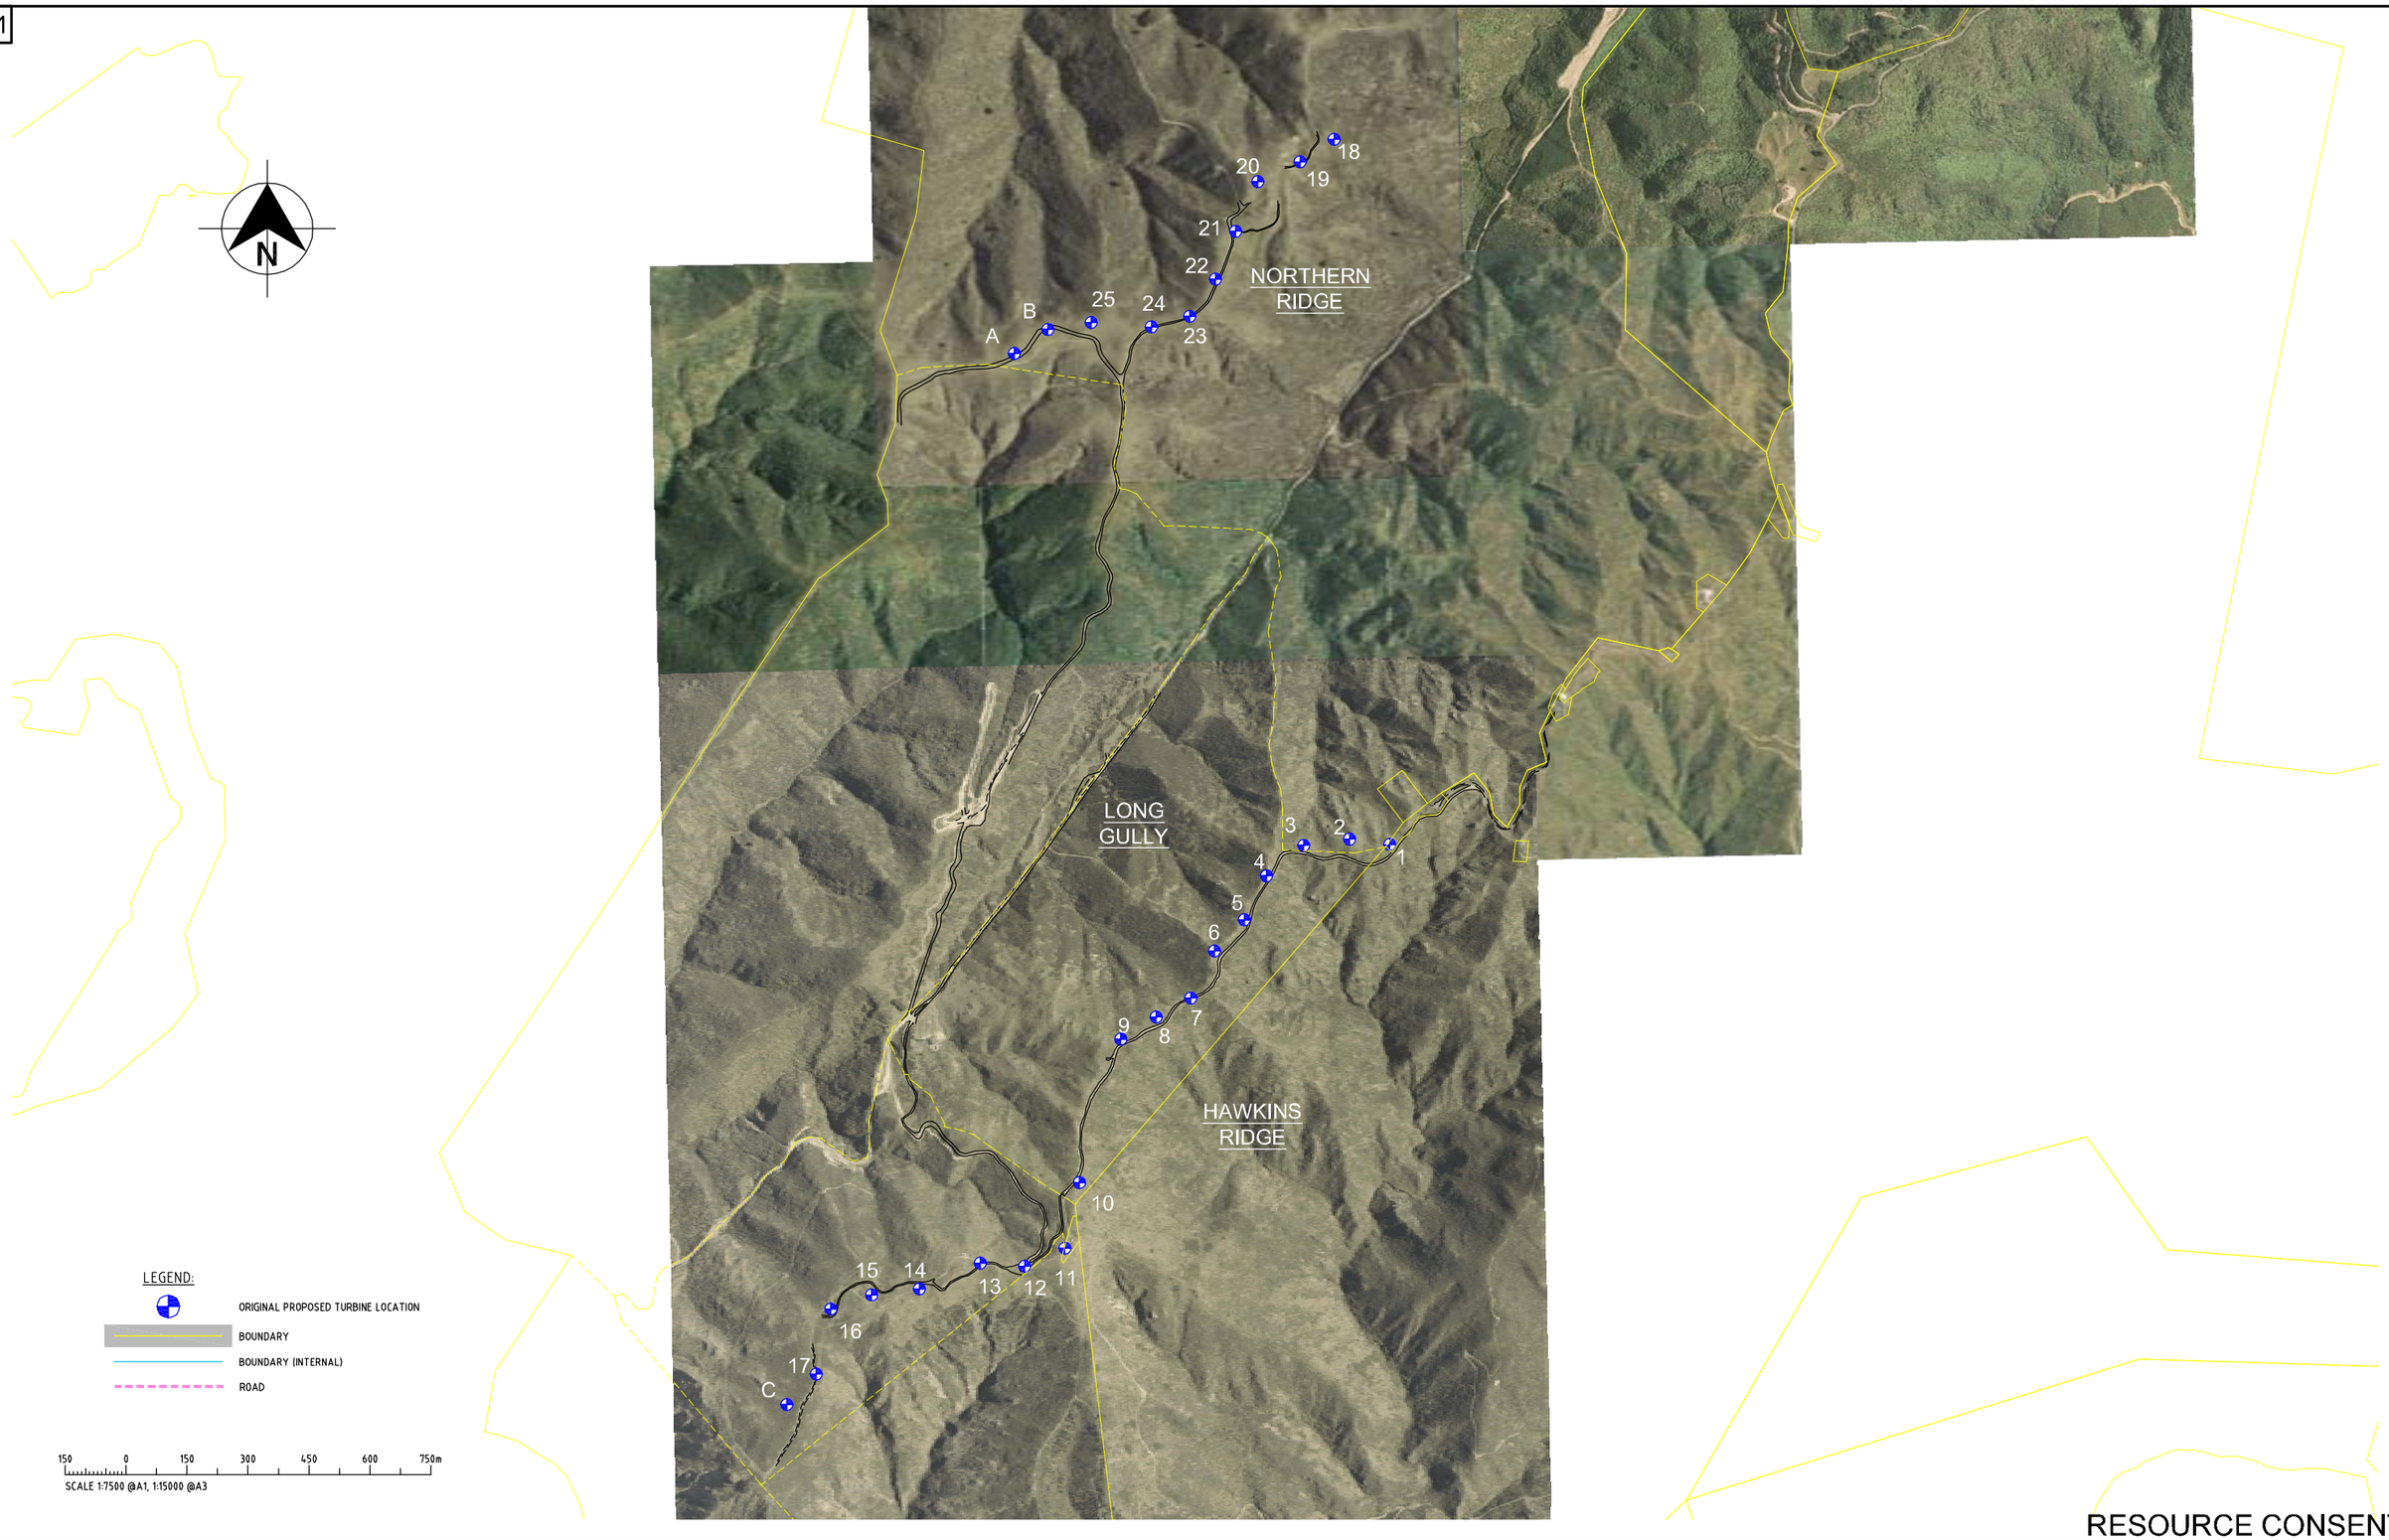

RESOURCE CONSENT

Rev.	Date	Revision Details	By	Ver.	App.
05	27-02-09	ISSUE FOR RESOURCE CONSENT	CMS	RCA	MMF
04	13-02-09	RE-NUMBER OF TURBINE LOCATION	MSW	RCA	
03	23-01-09	RE-ISSUE FOR INFORMATION	ARM	RCA	
02	20-01-09	ISSUE FOR INFORMATION	ARM	RCA	
01	19.12.08	ISSUE FOR DRAFT EXAMPLE ONLY	ARM		

Connell Wagner

Connell Wagner Limited
Old Bank Chambers
102 Customhouse Quay (PO Box 1591)
Wellington New Zealand

Telephone: +64 4 472 9589
Facsimile: +64 4 472 9922
Email: cwwlg@conwag.com

A person using Connell Wagner drawings and other data accepts the risk of:
1. using the drawings and other data in electronic form without requesting and checking them for accuracy against the original hard copy versions;
2. using the drawings or other data for any purpose not agreed to in writing by Connell Wagner.

Client: WINDFLOW

Project: LONG GULLY WIND FARM

Drawn JTH	Signed MSW	Date 20-01-09
Designed ARM	Signed ARM	Date 20-01-09
Verified RCA	Signed RCA	Date 20-01-09
Approved MMF	Signed MMF	Date 27-02-09

Drawing Title: OVERALL PLAN OF PROPOSED TURBINE SITES (28 TURBINE LAYOUT)

CW Project No. 35540

Scale 1:7500 @ A1, 1:15000 @ A3

Drawing No. SK11 Rev. 05

Cad File: M:\35540 - Long Gully\CAD\Civil\35540-SK11.dwg Plot Date: 27/02/09 12:15 Xrefs: M:\35540 - LONG GULLY\CAD\MODELS\VIEW-AHIS M:\35540 - LONG GULLY\CAD\MODELS\35540-XR-C-AERIAL_PHOTOS M:\35540 - LONG GULLY\CAD\MODELS\35540-XR-C-BOUNDARIES_AND_STREAMS