A1

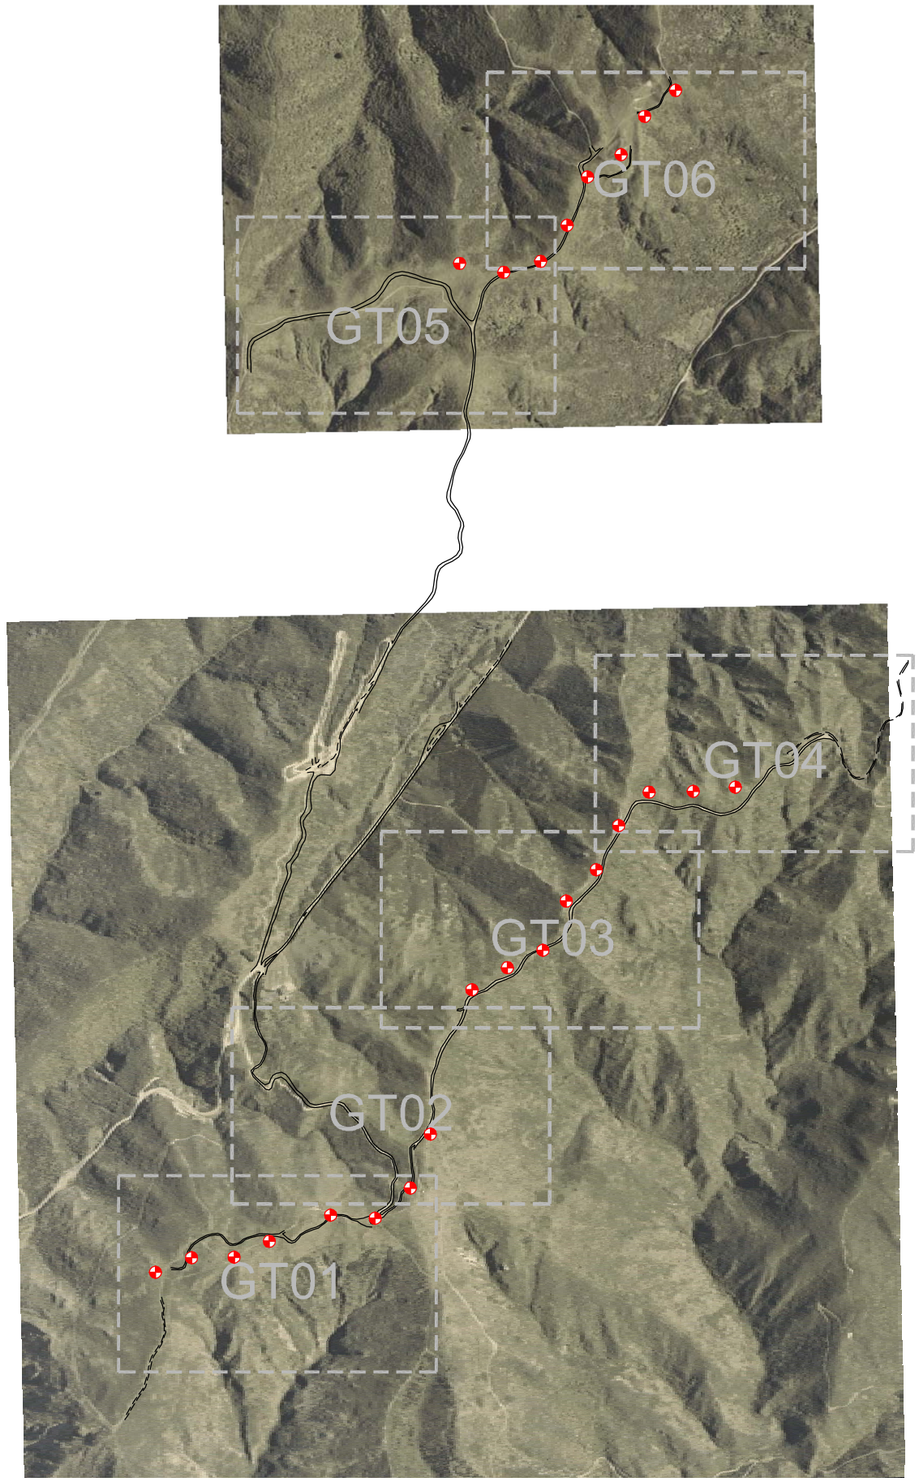

150 0 150 300 450 600 750m

SCALE 1:7500 @A1, 1:15000 @A3

PRELIMINARY

Rev.	Date	Revision Details	By	Ver.	App.
01	25-02-09	ISSUE FOR INFORMATION	ARW		

Connell Wagner

Connell Wagner Limited
Old Bank Chambers
102 Customhouse Quay (PO Box 1591)
Wellington New Zealand

Telephone: +64 4 472 9589
Facsimile: +64 4 472 9922
Email: cwwlg@conwag.com

A person using Connell Wagner drawings and other data accepts the risk of:
1. using the drawings and other data in electronic form without requesting and checking them for accuracy against the original hard copy versions;
2. using the drawings or other data for any purpose not agreed to in writing by Connell Wagner.

Client: WINDFLOW

Project: LONG GULLY WIND FARM

Drawn MSW	Signed	Date 25-02-09
Designed ARW	Signed	Date 25-02-09
Verified IDM	Signed	Date 25-02-09
Approved NTB	Signed	Date 25-02-09

Drawing Title: OVERALL PLAN OF AND INVESTIGATION SITES

CW Project No. 35540

Scale 1:7500 @ A1, 1:15000 @ A3

Drawing No. GT00 Rev. 01

Cad File: N:\35540 - Long Gully\CAD\geotech\35540-GT00.dwg Plot Date: 27/02/09 10:57 Xrefs: N:\35540 - LONG GULLY\CAD\MODELS\XC\W-AFMS N:\35540 - LONG GULLY\CAD\MODELS\35540-XR-C-AERIAL_PHOTOS