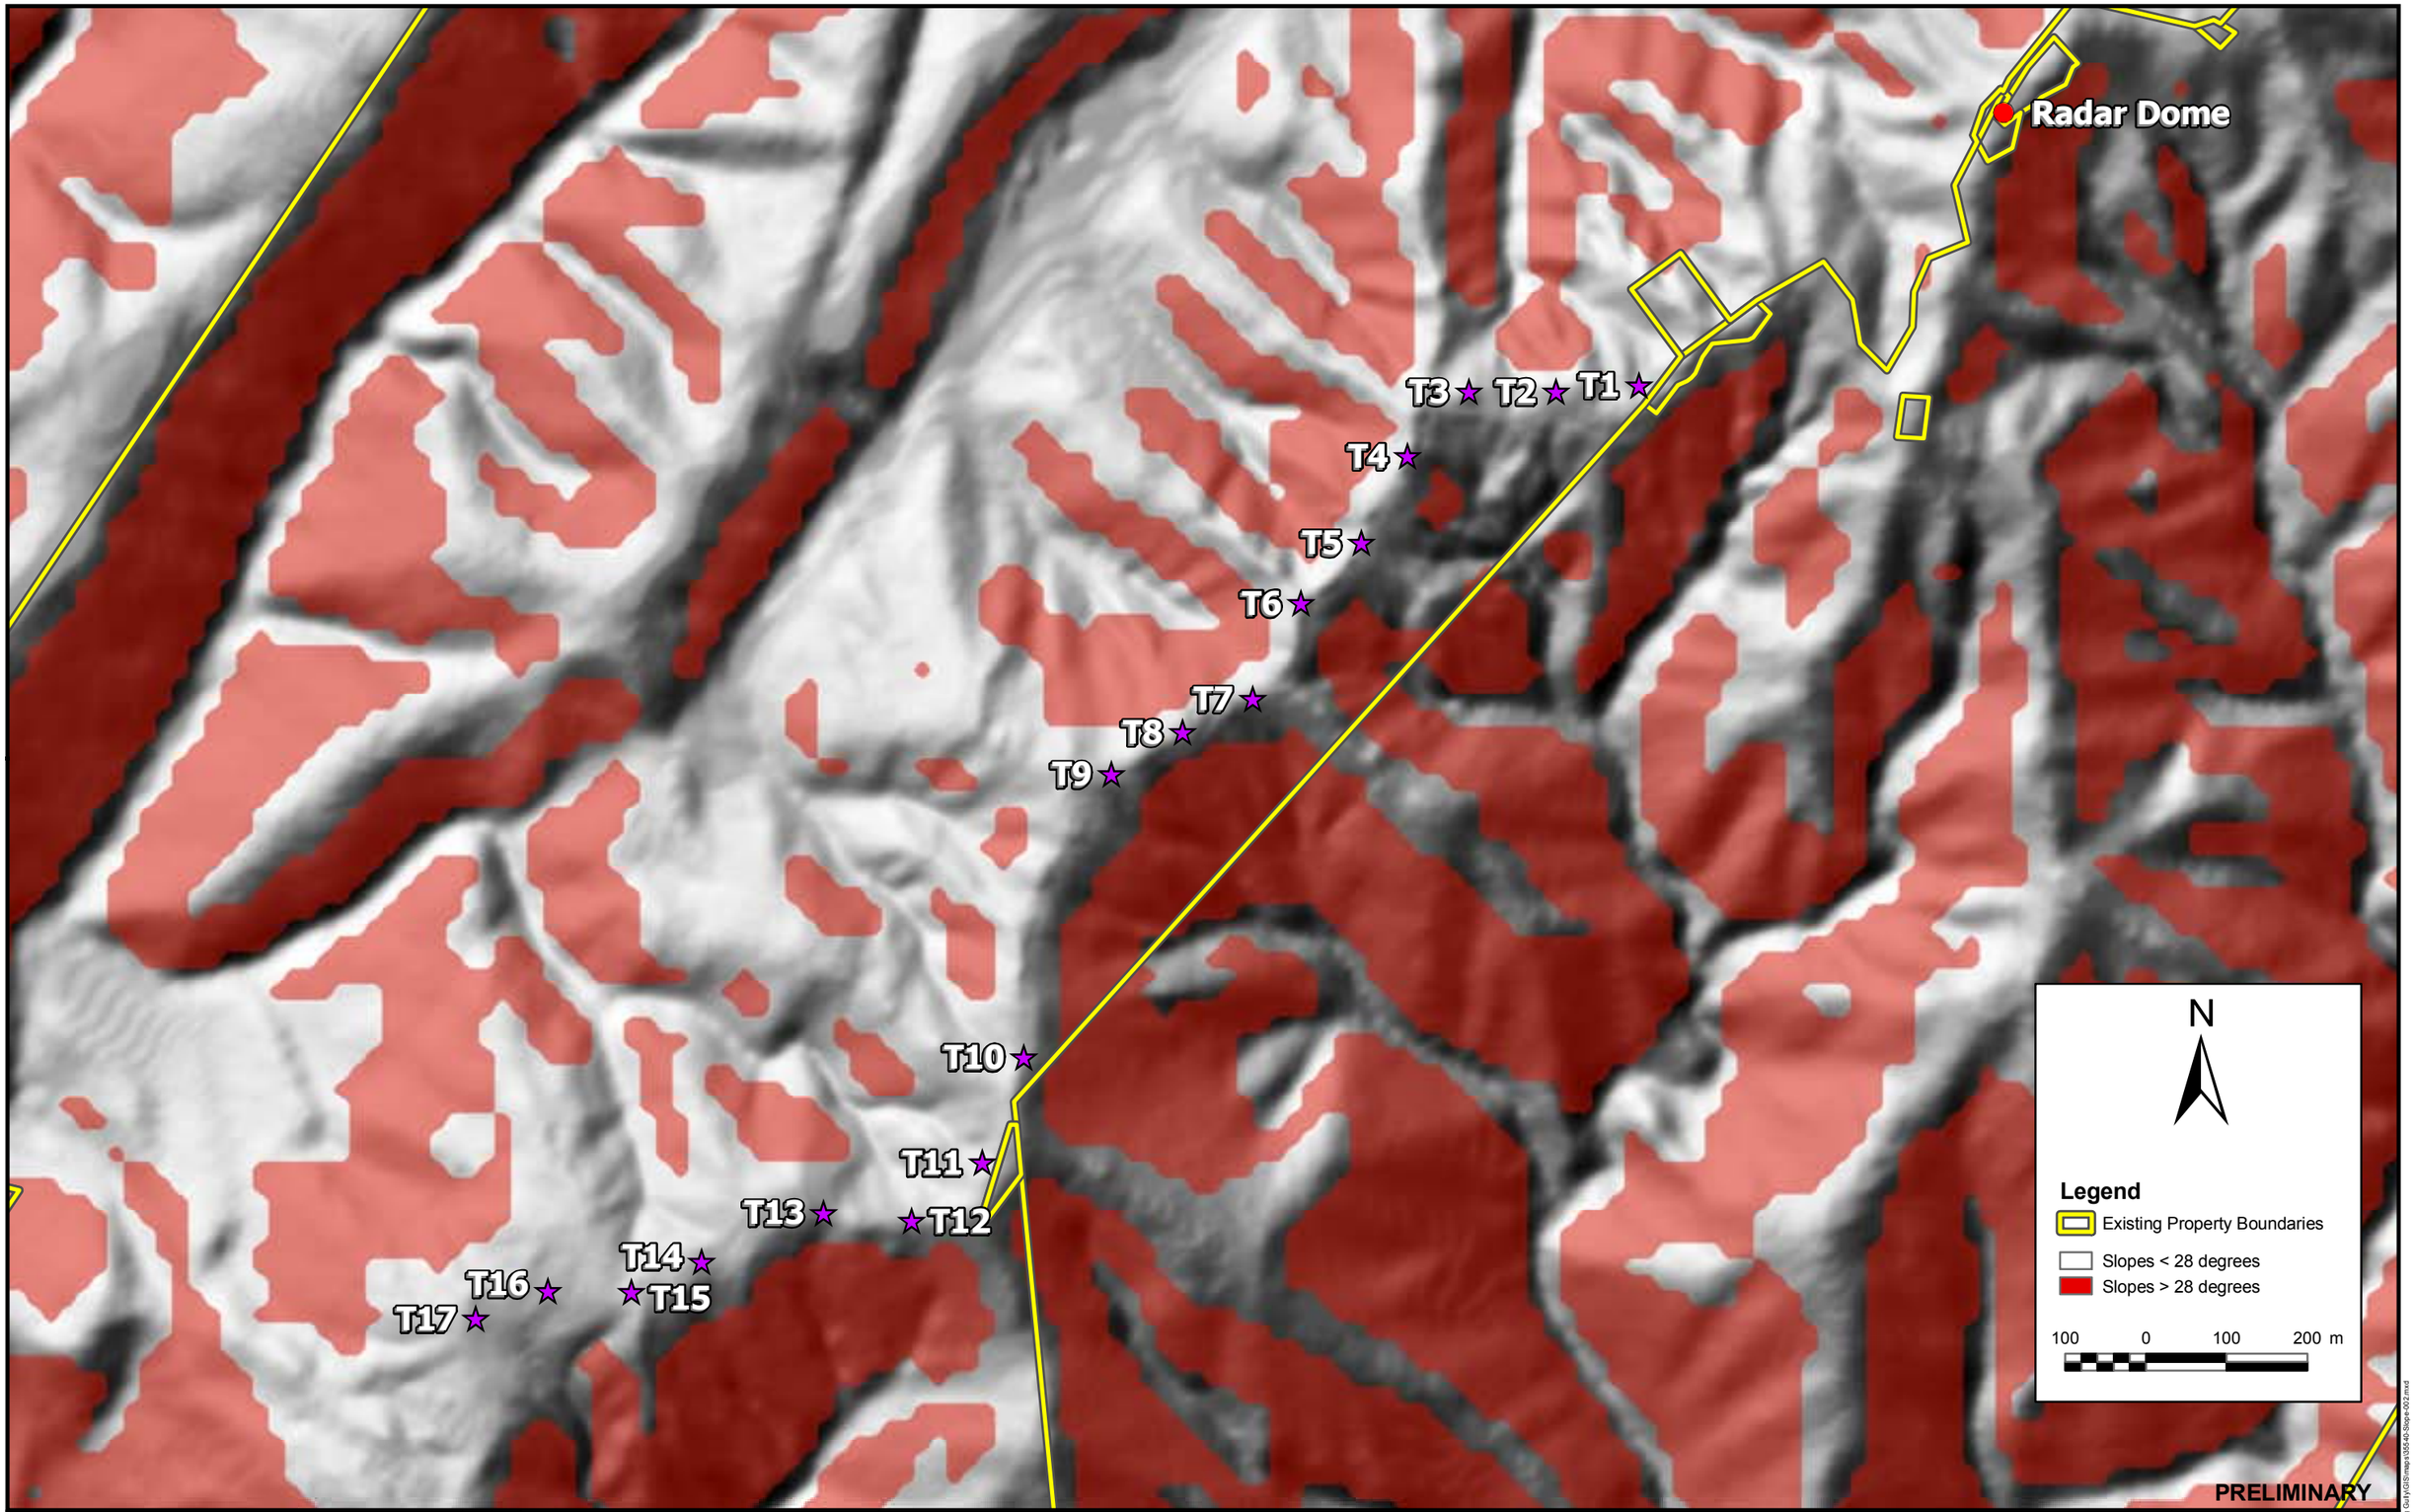

Rev	Date	Revision Details	Drn	Ver.	App.
00	17-02-09	PRELIMINARY - ISSUE FOR CLIENT INFORMATION ONLY	AM	CMS	DMA

Connell Wagner

Connell Wagner Limited
Old Bank Chambers
102 Customhouse Quay (PO Box 1591)
Wellington New Zealand

Telephone: +64 4 472 9589
Facsimile: +64 4 472 9922
Email: cwwlg@conwag.com

A person using Connell Wagner drawings and other data accepts the risk of:
1. using the drawings and other data in electronic form without requesting and checking them for accuracy against the original hard copy versions;
2. using the drawings or other data for any purpose not agreed to in writing by Connell Wagner.

Client: WINDFLOW

Project: LONG GULLY WIND FARM

Drawn	Signed	Date
AM	AM	17-02-09
Designed CMS	Signed CMS	Date 17-02-09
Verified RCA	Signed RCA	Date 17-02-09
Approved DMA	Signed DMA	Date 17-02-09

Drawing Title: **Slopes steeper than 28 degrees**

Hawkins Ridge

Project No. **35540**

Scale: 1:7,500

Sheet Size **A3**

Drawing No. **Slope-002**

Revision: **00**

DATE: 23/02/2009 FILE: M:\35540 - Long Gully\GIS\maps\35540-Slope-002.mxd